EXHIBIT "10"
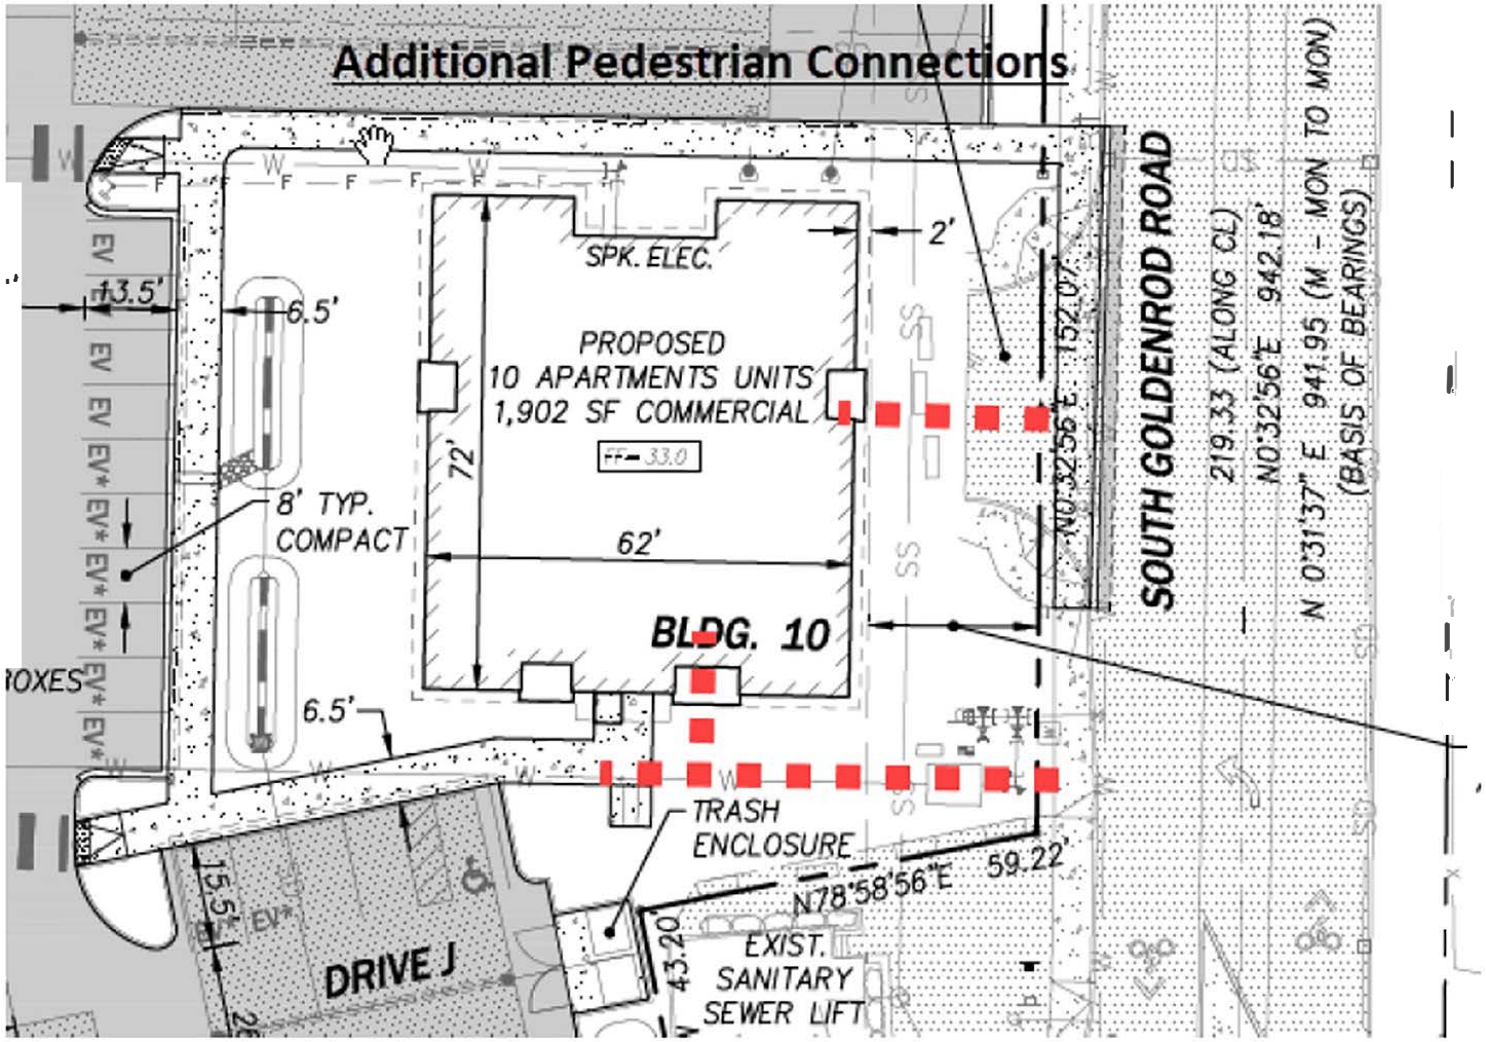
Pedestrian Connections